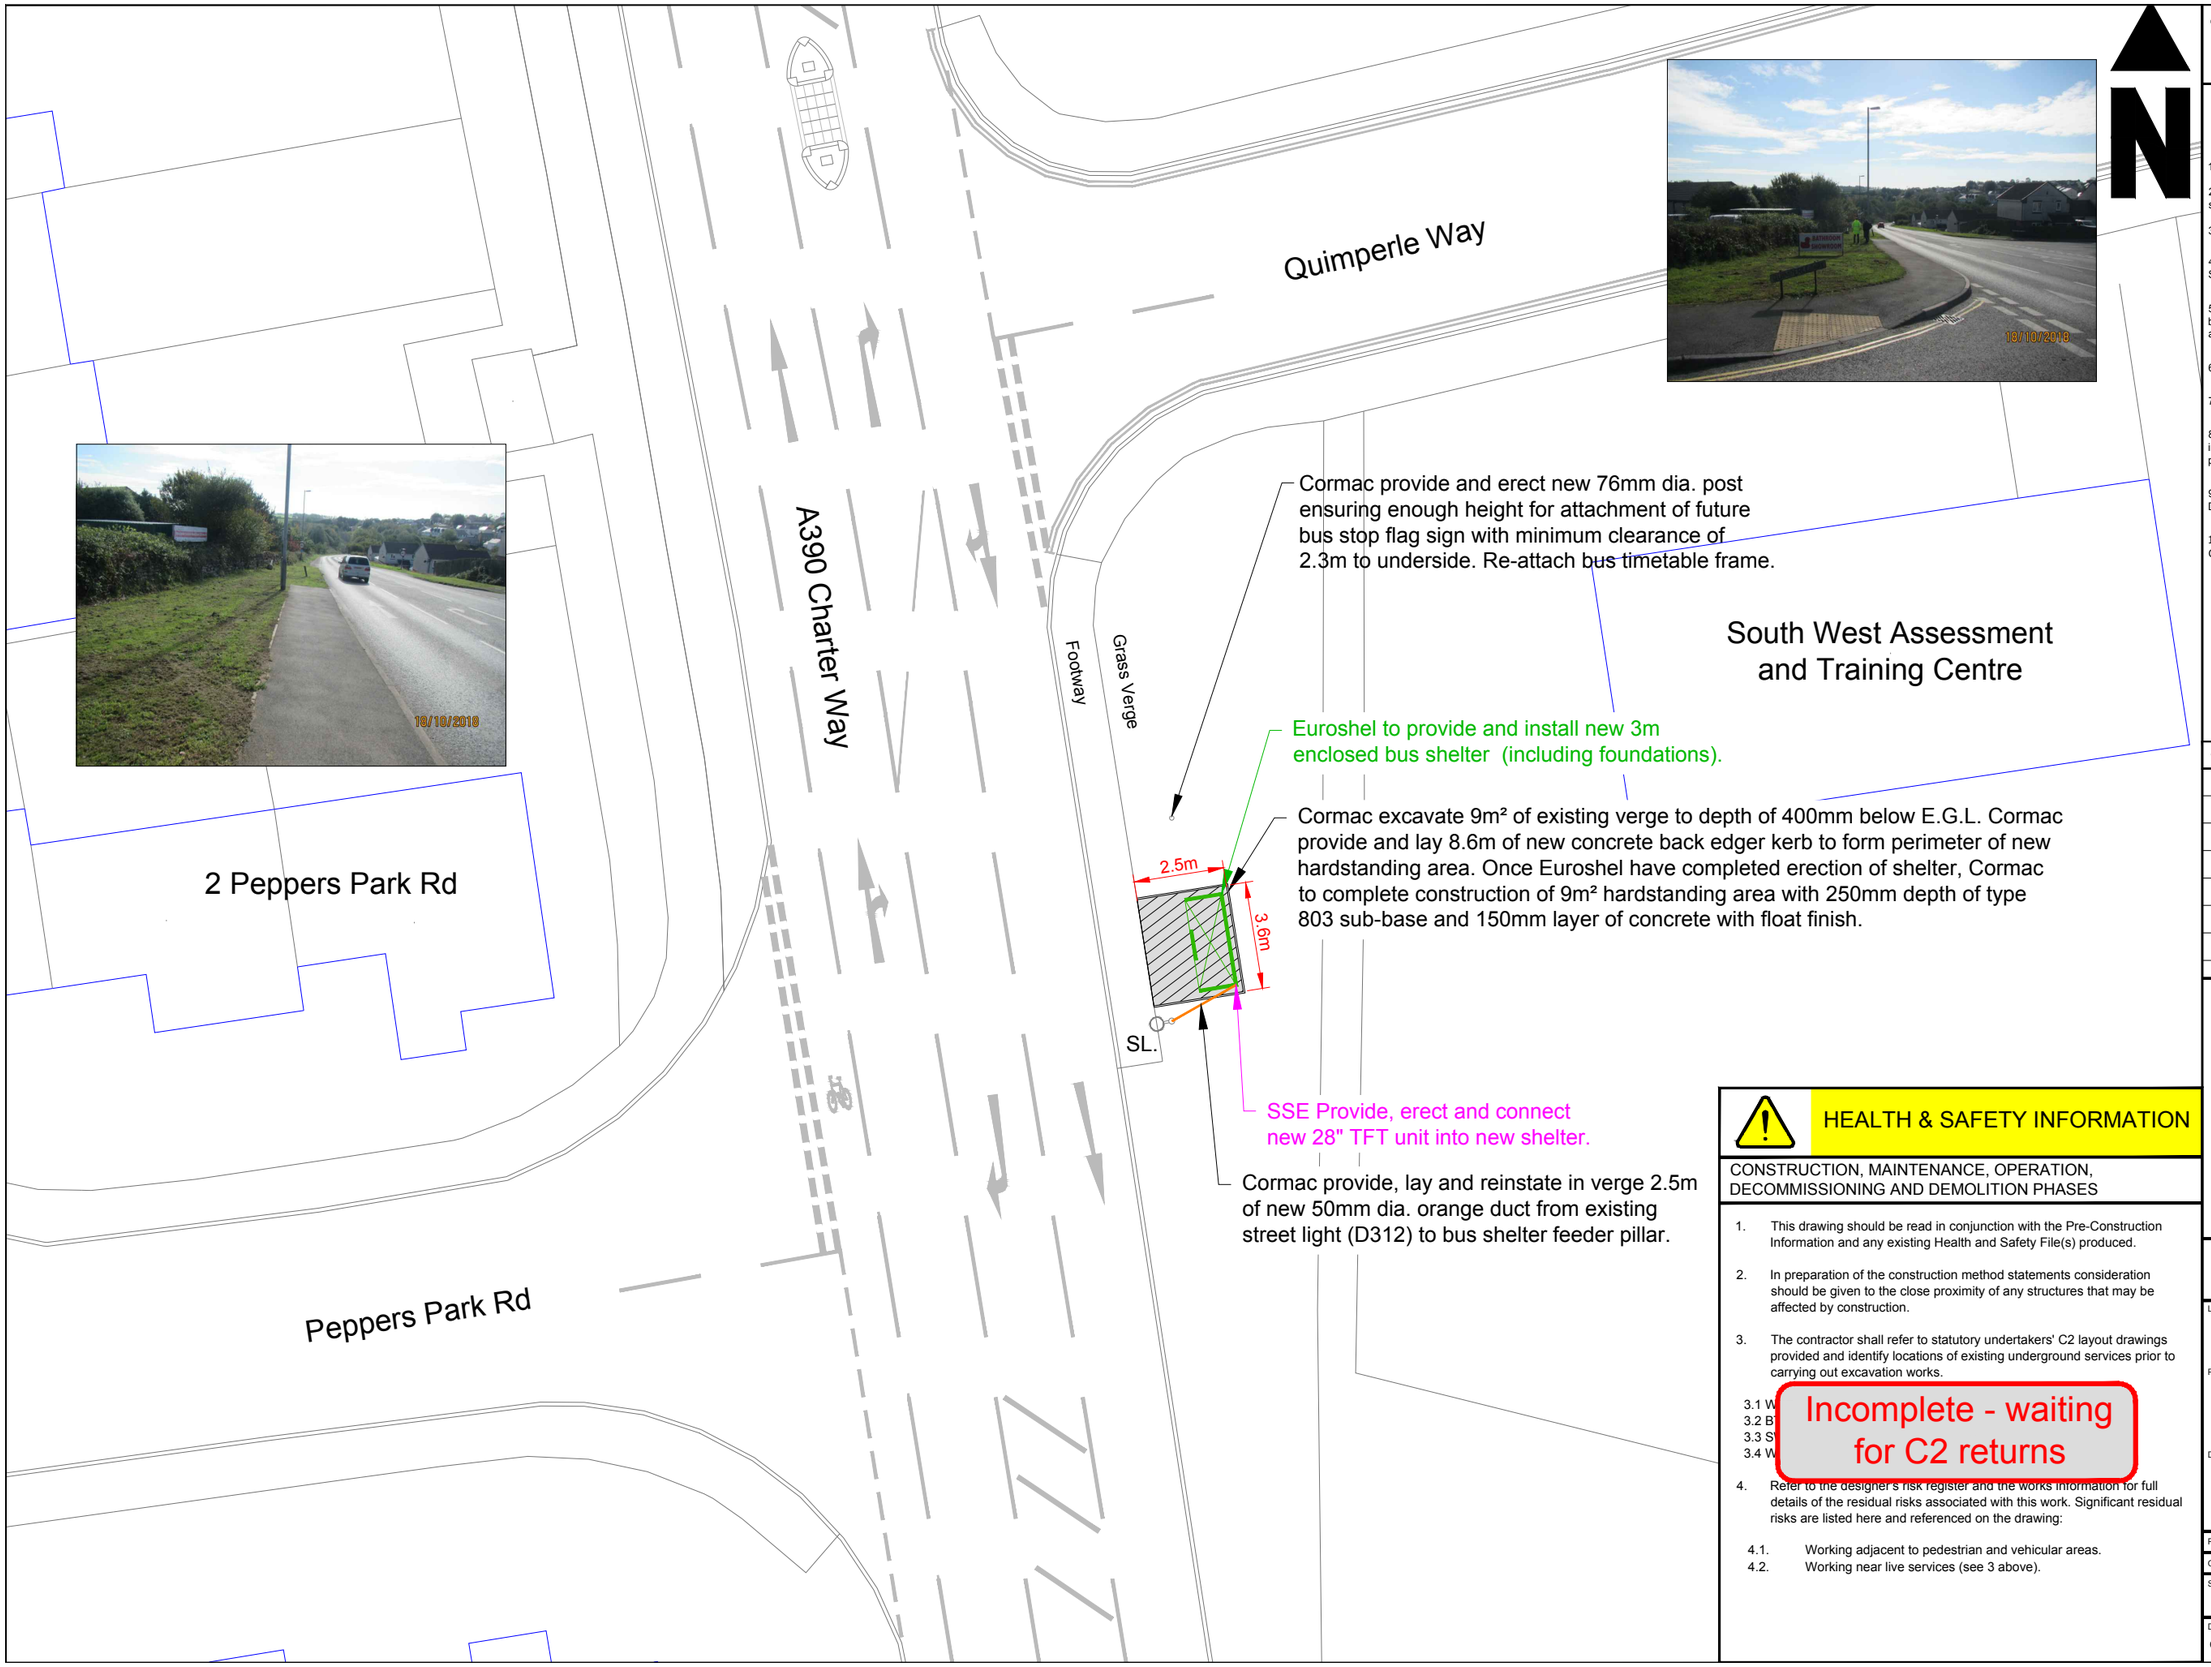


## HEALTH & SAFETY INFORMATION

CONSTRUCTION, MAINTENANCE, OPERATION, DECOMMISSIONING AND DEMOLITION PHASES

1. This drawing should be read in conjunction with the Pre-Construction Information and any existing Health and Safety File(s) produced.

2. In preparation of the construction method statements consideration should be given to the close proximity of any structures that may be affected by construction.

3. The contractor shall refer to statutory undertakers' C2 layout drawings provided and identify locations of existing underground services prior to carrying out excavation works.

3.1 W
3.2 B
3.3 S
3.4 W

Incomplete - waiting for C2 returns

4. Refer to the designer's risk register and the works information for full details of the residual risks associated with this work. Significant residual risks are listed here and referenced on the drawing:

4.1. Working adjacent to pedestrian and vehicular areas.
4.2. Working near live services (see 3 above).

© This drawing is Copyright. It should not be relied on or used in circumstances other than those for which it was originally prepared and for which CORMAC was originally commissioned. CORMAC accepts no responsibility for this drawing to any party other than the person(s) by whom it was commissioned.

Notes

This map is based upon Ordnance Survey material with the permission of Ordnance Survey on behalf of the Controller of Her Majesty's Stationery Office © Crown copyright. Unauthorised reproduction infringes Crown copyright and may lead to prosecution or civil proceedings. (100049047) 2018.

1. Do not scale from this drawing. If in doubt, ask.
2. This drawing should be read in conjunction with all other scheme drawings.
3. AADT on the Quimperle way at this location is 12900.
4. Quimperle way at this location is subject to C.C.'s Traffic Sensitive Commuter Embargo.
5. Quimperle way at this location is a salting route, fire brigade strategic route, strategic freight route, primary abnormal load route and is on a School bus route.
6. Refer to drawing CTR072214/ITIP/B8/001 for location.
7. All diagram numbers refer to TSRGD 2016.
8. Site teams must carry out appropriate checks and investigations to confirm locations of utility plant shown on C2 plans before commencing work.
9. All SSE works to conform to Cornwall Council Standard Detail.
10. New posts to be erected as per CTR072214/ITIP/SD/001.

Issue for client approval

| Checked: | Approved: |
|---|---|

| Rev | Date | Nature Of Revision |
|---|---|---|
| 0 | 26/11/2018 | Original |

Revisions

one and all — omen hag all

CORMAC

HIGHER TRENANT ROAD
WADEBRIDGE
CORNWALL PL27 6TW
www.cornwall.gov.uk/cormac 01872 323313

Location
SALTASH - LISKEARD
CORNWALL

Project
INTERGRATED TRANSPORT INFRASTRUCTURE PROGRAMME 2 2018

Drawing Title
BATCH 8
LISKEARD
QUIMPERLE WAY

Project Manager A.IBBOTSON

Originator J.KNOWD

Scale 1:200 @ A3

Drawing No CTR072214/ITIP/B8/006

Revision 0